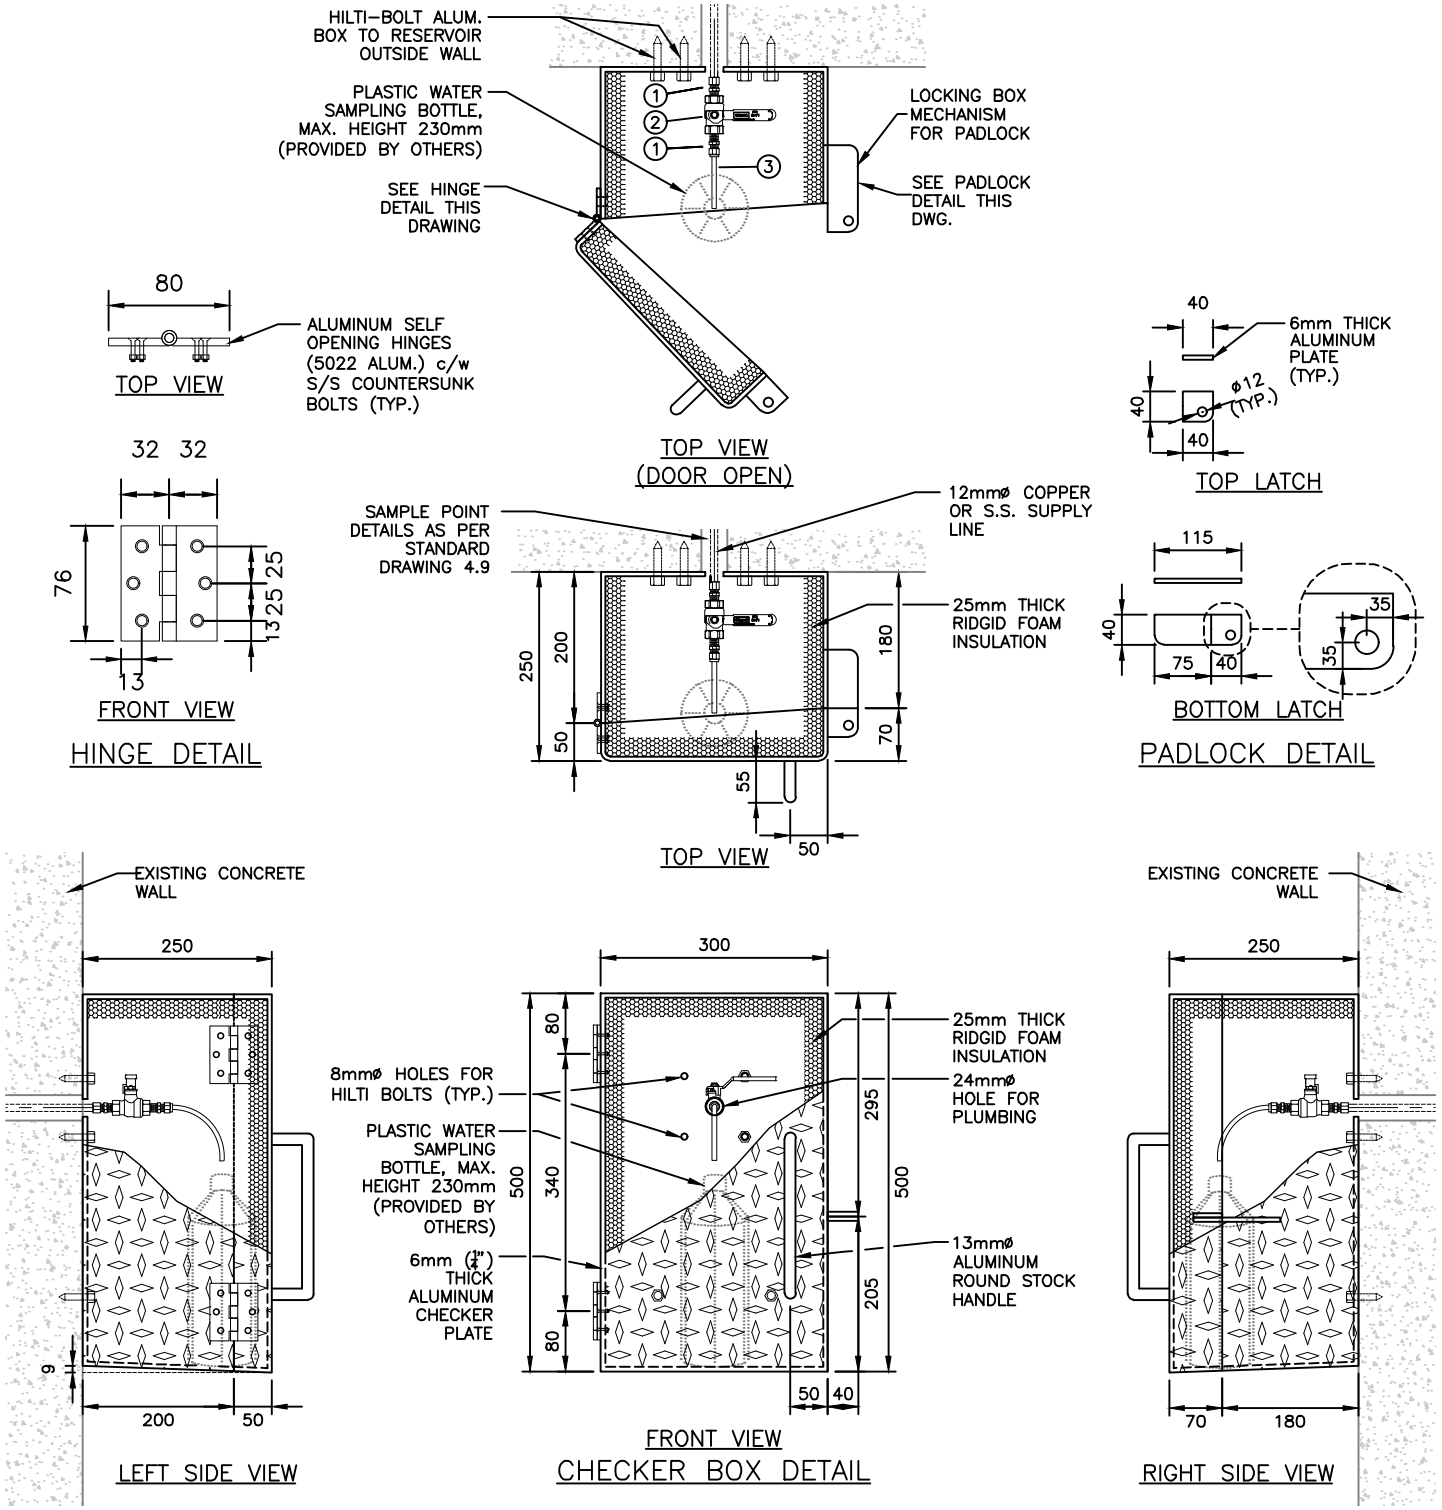

LIST OF MATERIALS

ITEM	DESCRIPTION	QUA.
1	12mmø BRASS COMPRESSION MALE CONNECTOR	2
2	12mmø FxF NPT THREADED BRASS BALL VALVE	1
3	12mmø SHORT RADIUS COPPER OR S.S. PIPE NOZZLE (FIELD BENDING AFTER INSTALLATION)	1

Making a difference...together

WATER SAMPLING PORT ENCLOSURE DETAIL

revision date: Sept. 2024	scale: 1:10
drawn: GA/GM/PJ	checked: KK/HE

standard drawing no.: 4.6